

CHARACTER COMPANIES INC.

FLOOR PLANS

Gregory Model

6 Bed | 6 Bath | 2 Half Bath | 3 Car Garage

BASEMENT	FIRST FLOOR	SECOND FLOOR	TOTAL SQ FT
2,438	2,414	2,436	**7,288**

CHARACTER COMPANIES INC.

FLOOR PLANS

Gregory Model

Basement


2,438 sq ft

01 **Basement**

02 First Floor

03 Second Floor

TOTAL **7,288 sq ft**

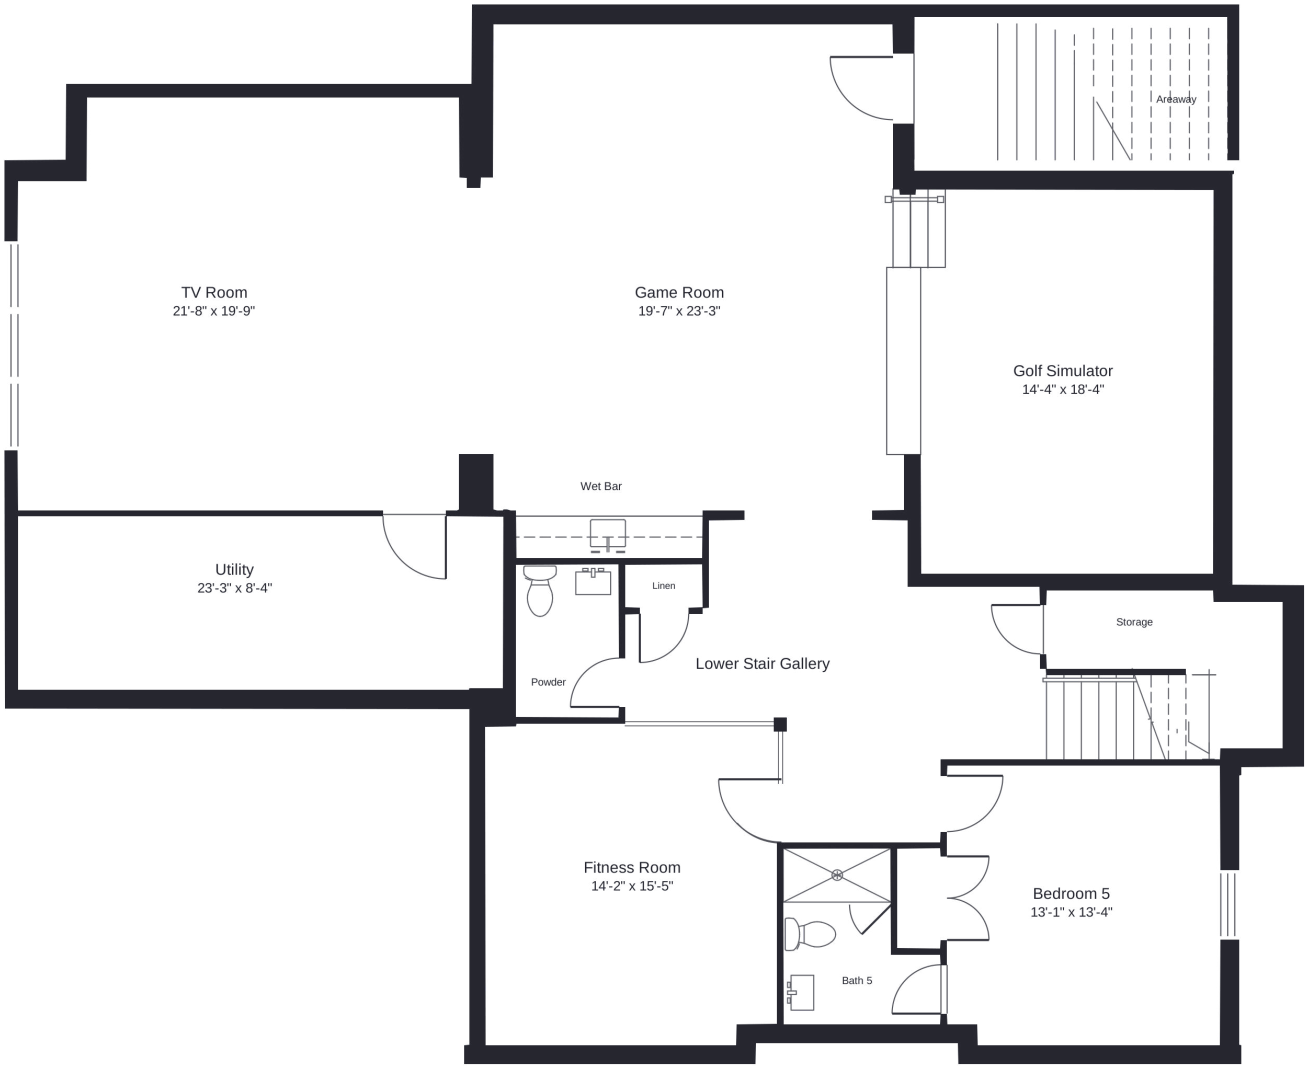

Dimensions are approximate. Not to scale.

CHARACTER COMPANIES INC.

FLOOR PLANS

Gregory Model

First Floor


2,414 sq ft

01 Basement

02 **First Floor**

03 Second Floor

TOTAL **7,288 sq ft**

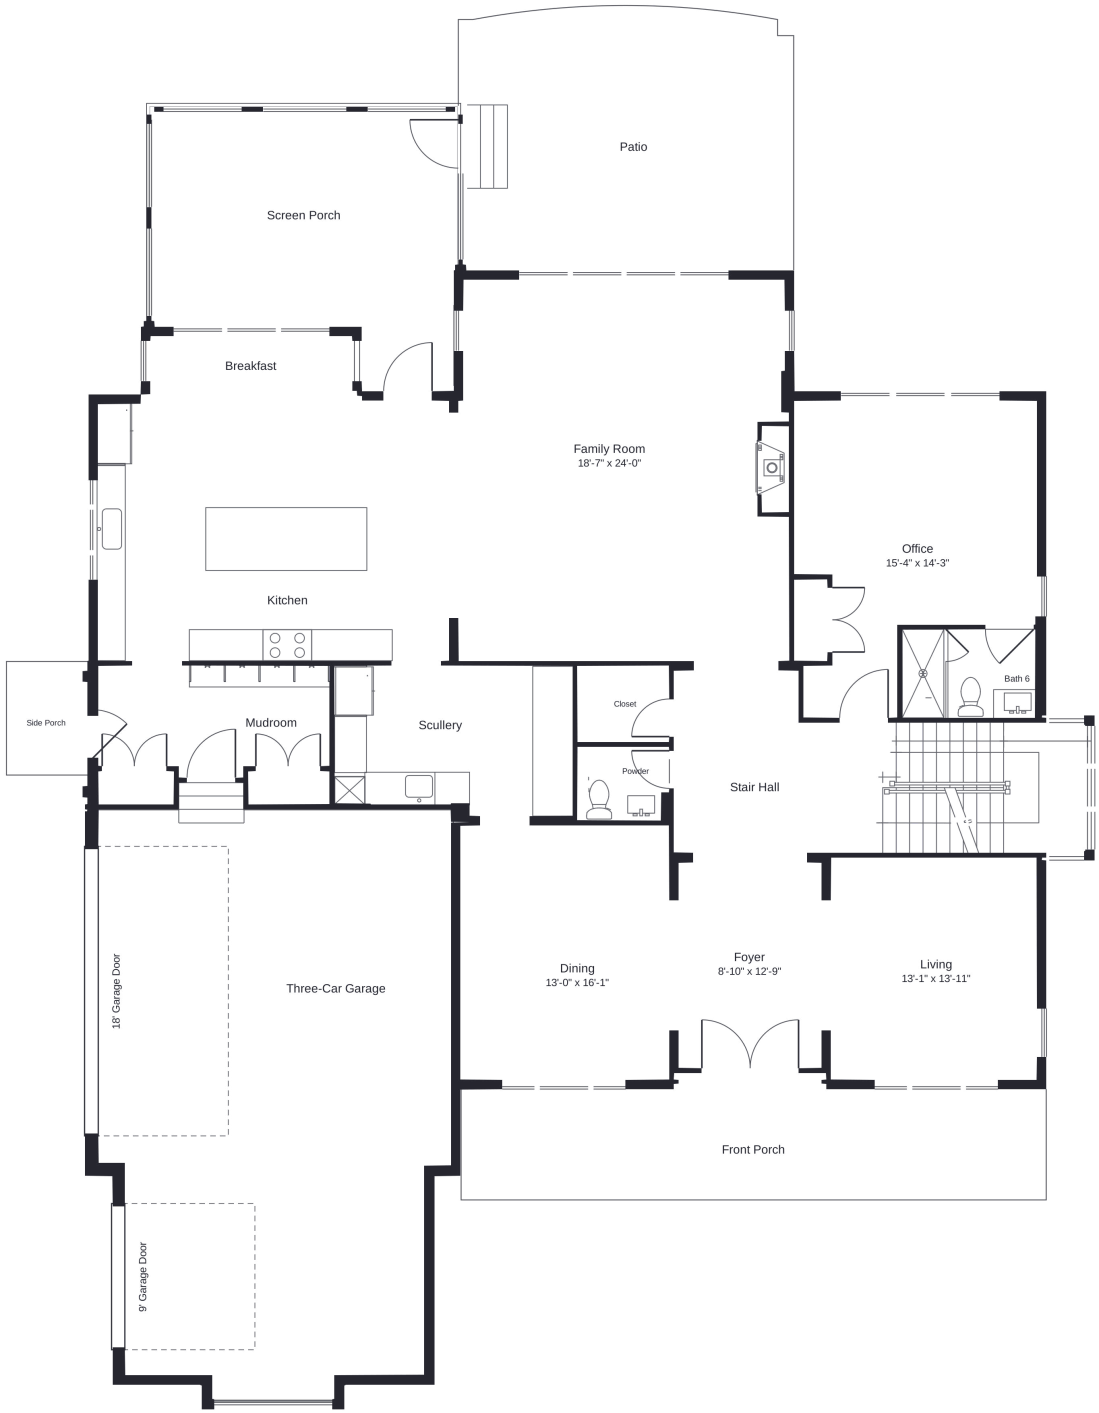

Dimensions are approximate. Not to scale.

CHARACTER COMPANIES INC.

FLOOR PLANS

Gregory Model

Second Floor


2,436 sq ft

01 Basement

02 First Floor

03 **Second Floor**

TOTAL **7,288 sq ft**

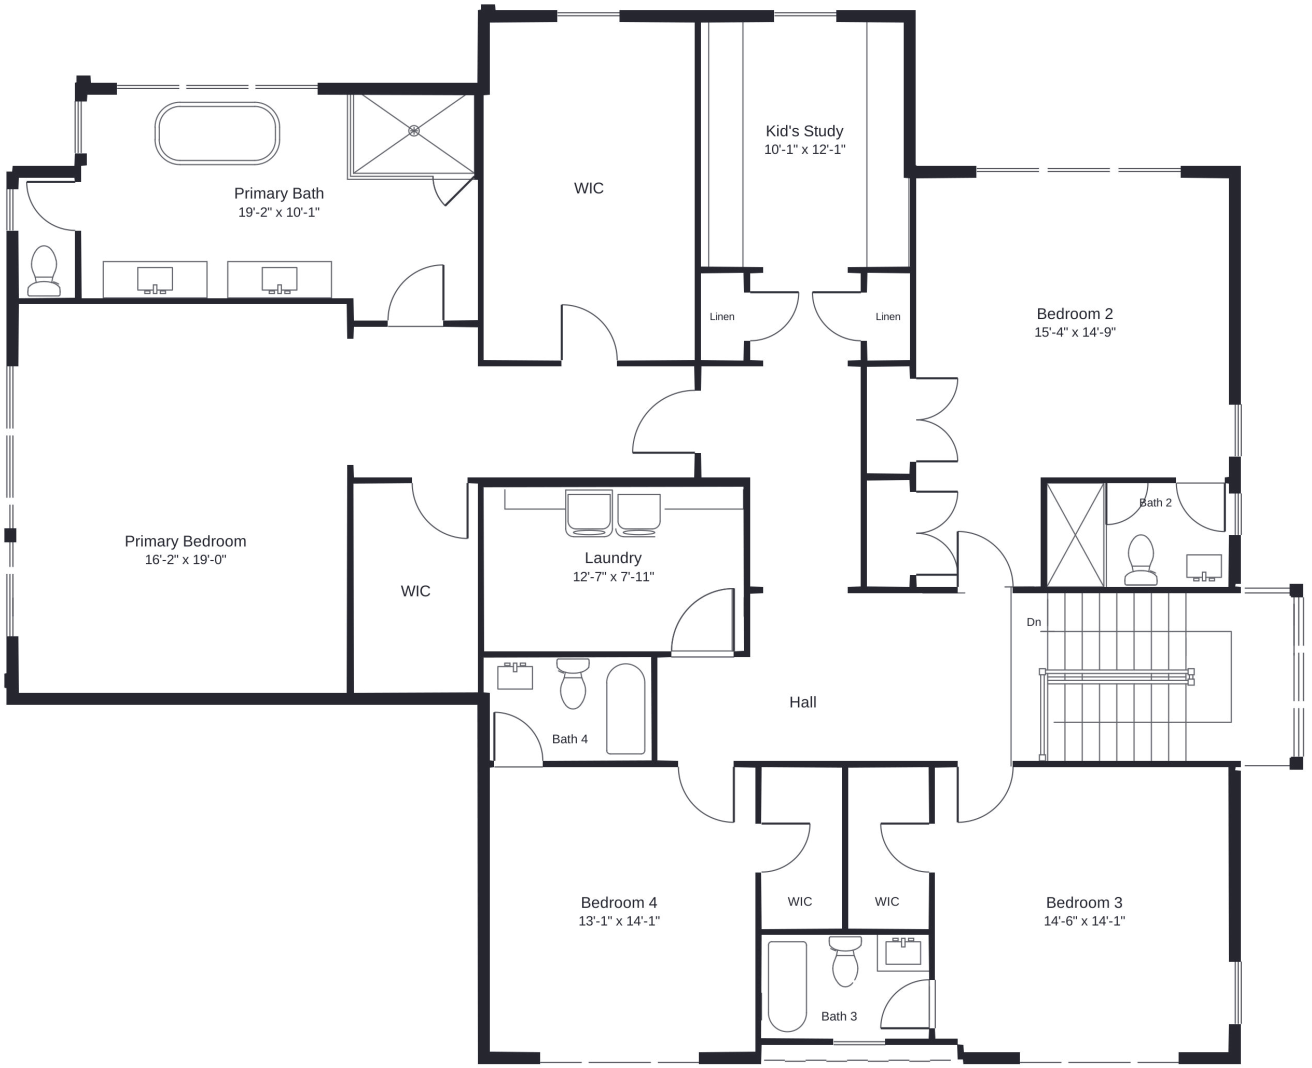

Dimensions are approximate. Not to scale.